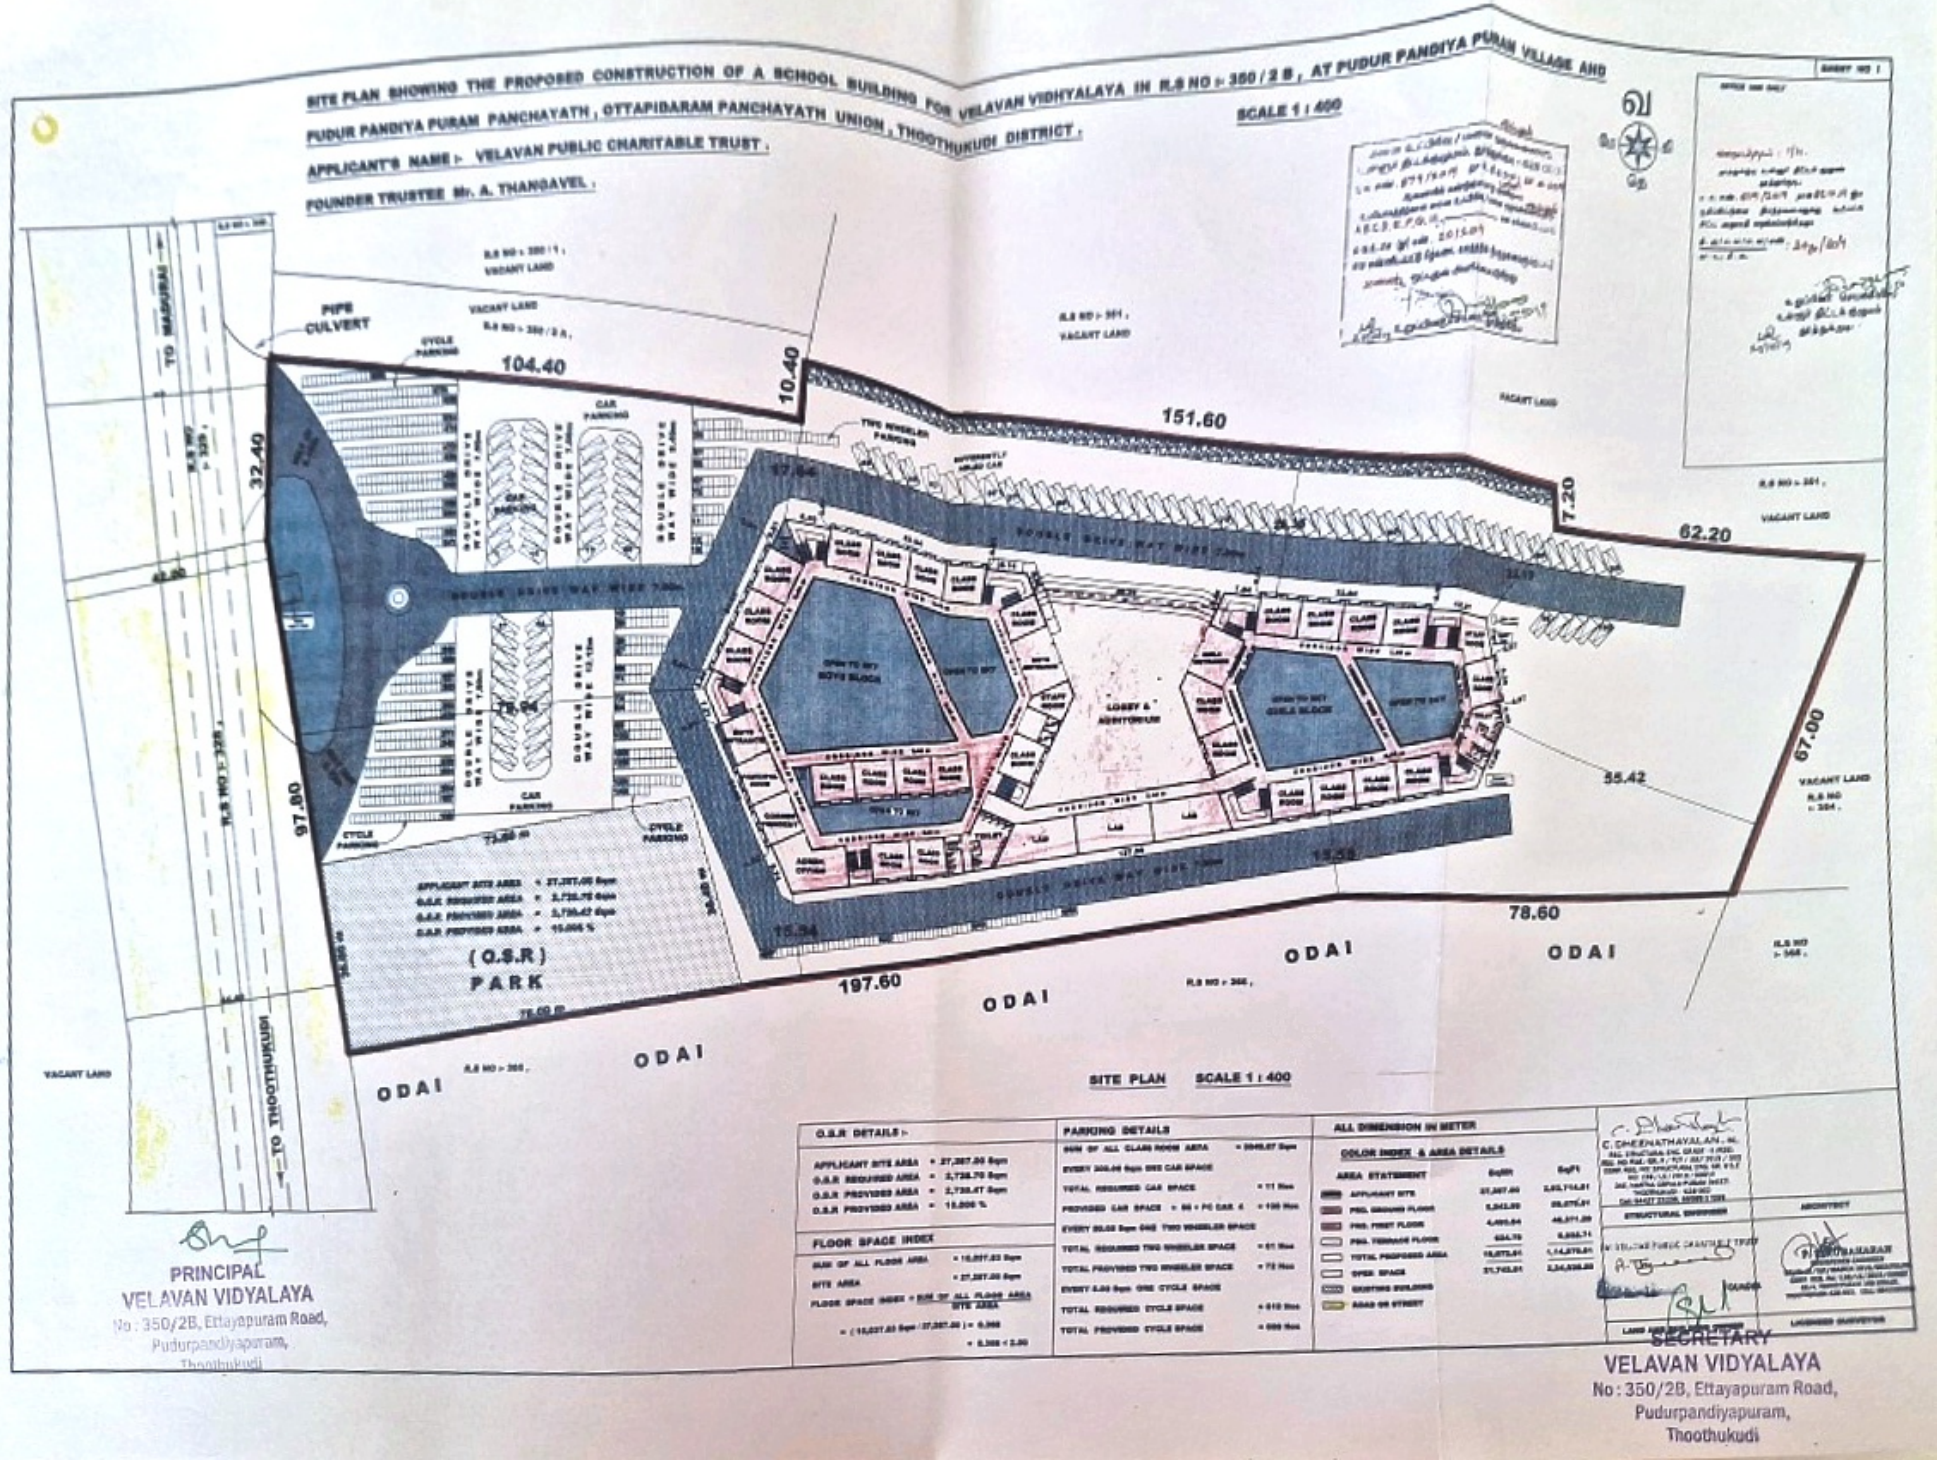
SITE PLAN SHOWING THE PROPOSED CONSTRUCTION OF A SCHOOL BUILDING FOR VELAVAN VIDHYALAYA IN R.S NO :- 350 / 2 B , AT PUDUR PANDIYA PURAM VILLAGE AND
PUDUR PANDIYA PURAM PANCHAYATH , OTTAPIDARAM PANCHAYATH UNION , THOOTHUKUDI DISTRICT .
APPLICANT'S NAME :- VELAVAN PUBLIC CHARITABLE TRUST .
FOUNDER TRUSTEE Mr. A. THANGAVEL .
SCALE 1 : 400
PIPE CULVERT
TO MADURAI
TO THOOTHUKUDI
104.40
10.40
151.60
7.20
62.20
67.00
55.42
78.60
197.60
32.40
97.80
(O.S.R) PARK
ODAI
SITE PLAN SCALE 1 : 400
O.S.R DETAILS :-
PARKING DETAILS
ALL DIMENSION IN METER
COLOR INDEX & AREA DETAILS
FLOOR SPACE INDEX
PRINCIPAL
VELAVAN VIDYALAYA
No : 350/2B, Ettayapuram Road,
Pudurpandiyapuram,
Thoothukudi
SECRETARY
VELAVAN VIDYALAYA
No : 350/2B, Ettayapuram Road,
Pudurpandiyapuram,
Thoothukudi